GREATER LONDON

ROYAL BOROUGH OF KENSINGTON & CHELSEA

PLAN

IN PARLIAMENT - SESSION 2005-06

CROSSRAIL
(AMENDMENT OF PROVISIONS - NOVEMBER 2006)

Works Nos. 3/19C, 3/19E & 3/20D (Railways)
Work No. 1/8C (Railway)
For Sections of Works Nos. 3/19C & 3/19E see Sheet Nos. 261 & 262
For Section of Work No. 1/8C see Sheet No. 248

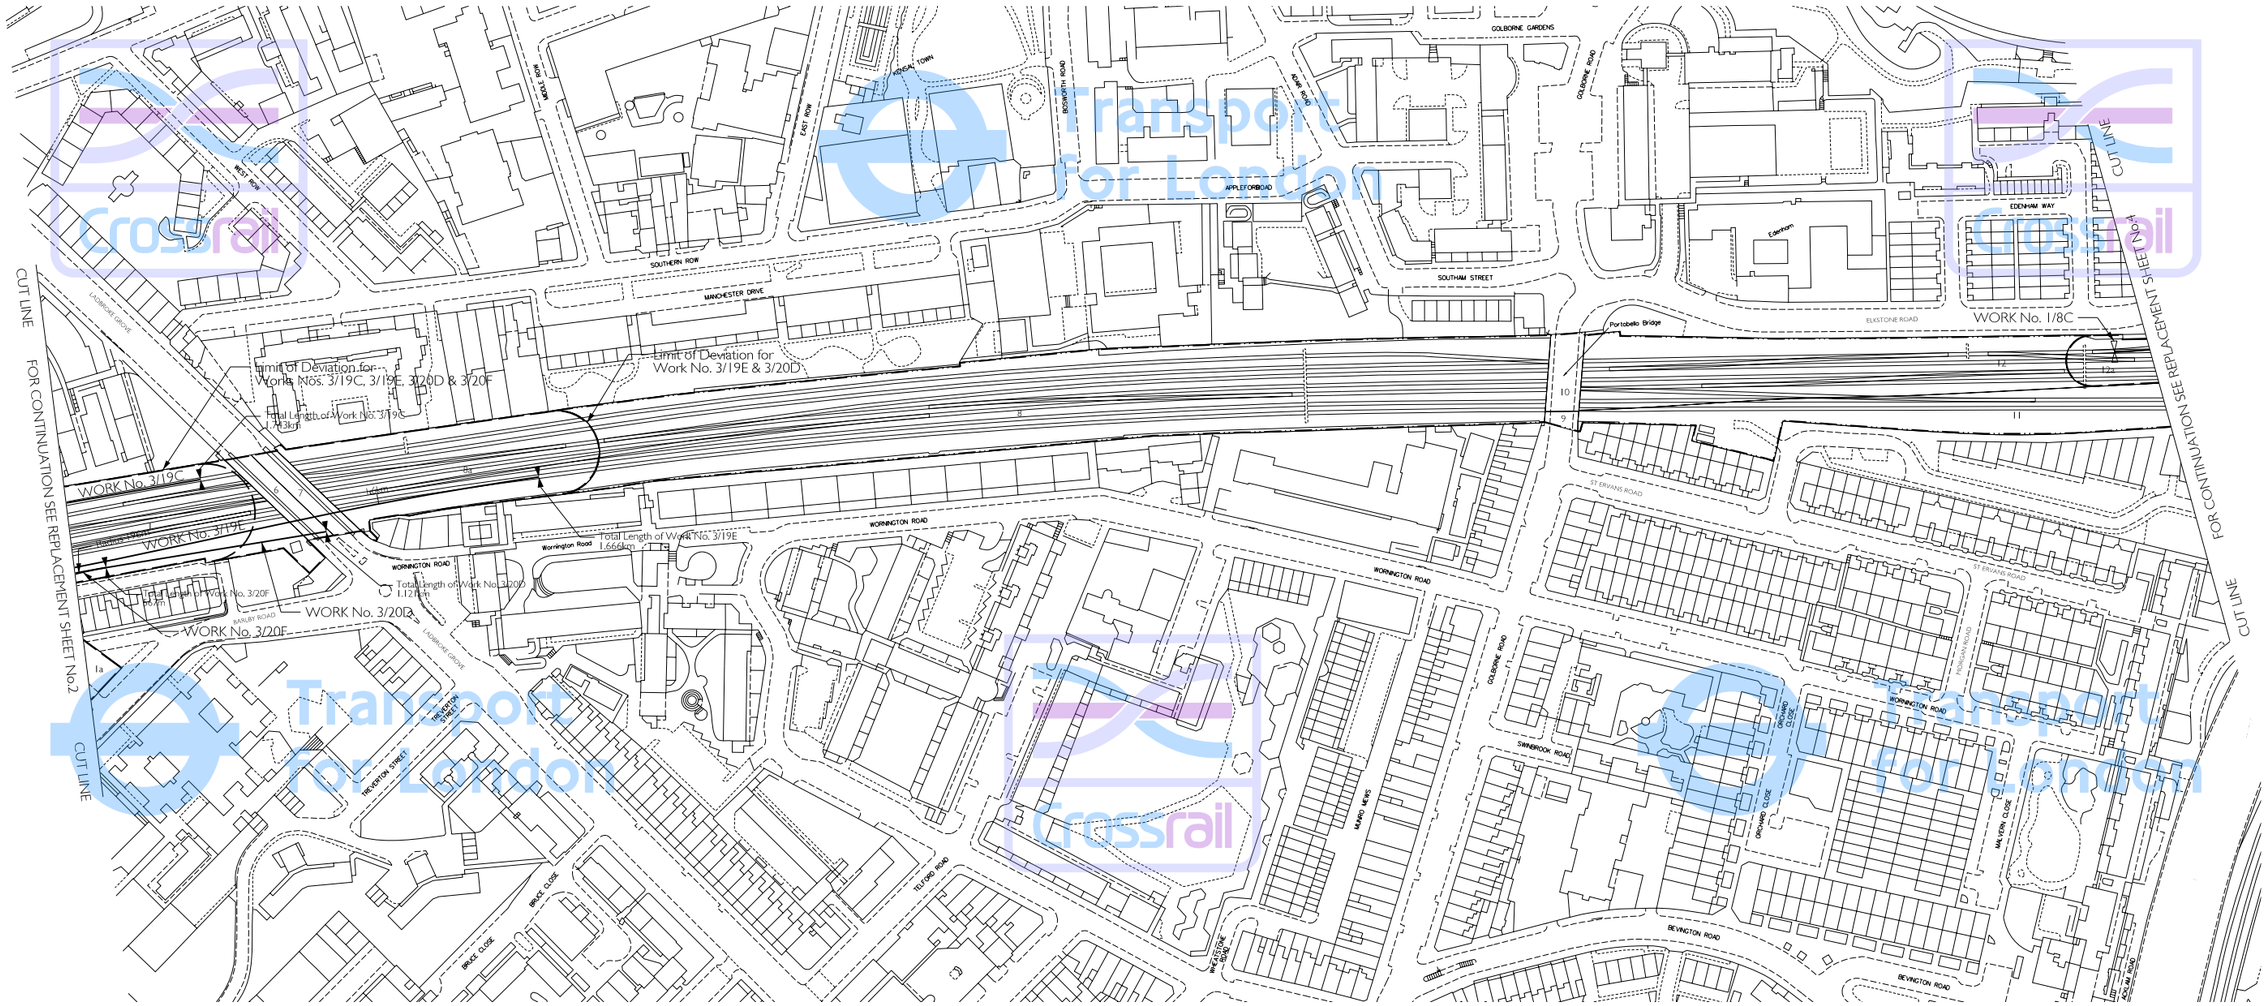

Adjustments to this Sheet are as follows;
Works Nos. 1/1A, 1/1B & 1/2 removed. Plot No. 5 removed and LoD amended. Works Nos. 1/8C, 3/19C, 3/19E, 3/20D & 3/20F and LoD added. Plots 1a, 8a & 12a added.

THIS MAP IS BASED UPON ORDNANCE SURVEY MATERIAL WITH THE PERMISSION OF ORDNANCE SURVEY ON BEHALF OF THE CONTROLLER OF HER MAJESTY'S STATIONERY OFFICE © CROWN COPYRIGHT. UNAUTHORISED REPRODUCTION INFRINGES CROWN COPYRIGHT AND MAY LEAD TO PROSECUTION OR CIVIL PROCEEDINGS. (GLA - 100032379) (2006).

Scale
metres 50 0 50 100 150

The area enclosed by any limit of deviation or by any limit of land to be acquired or used is the area extending to the outer edge of the line marking those limits.

For key to symbols and line styles see Index Sheet

Scale is 1:1,250 at A1 size

Drawing No.
110408-W1D00-F00-F-50003 Rev D