GREATER LONDON
LONDON BOROUGH OF NEWHAM
PLAN

IN PARLIAMENT - SESSION 2004-05

CROSSRAIL

Work No. 2/8 (Sewer)
For Section of Work No. 2/8 see Sheet No. 206

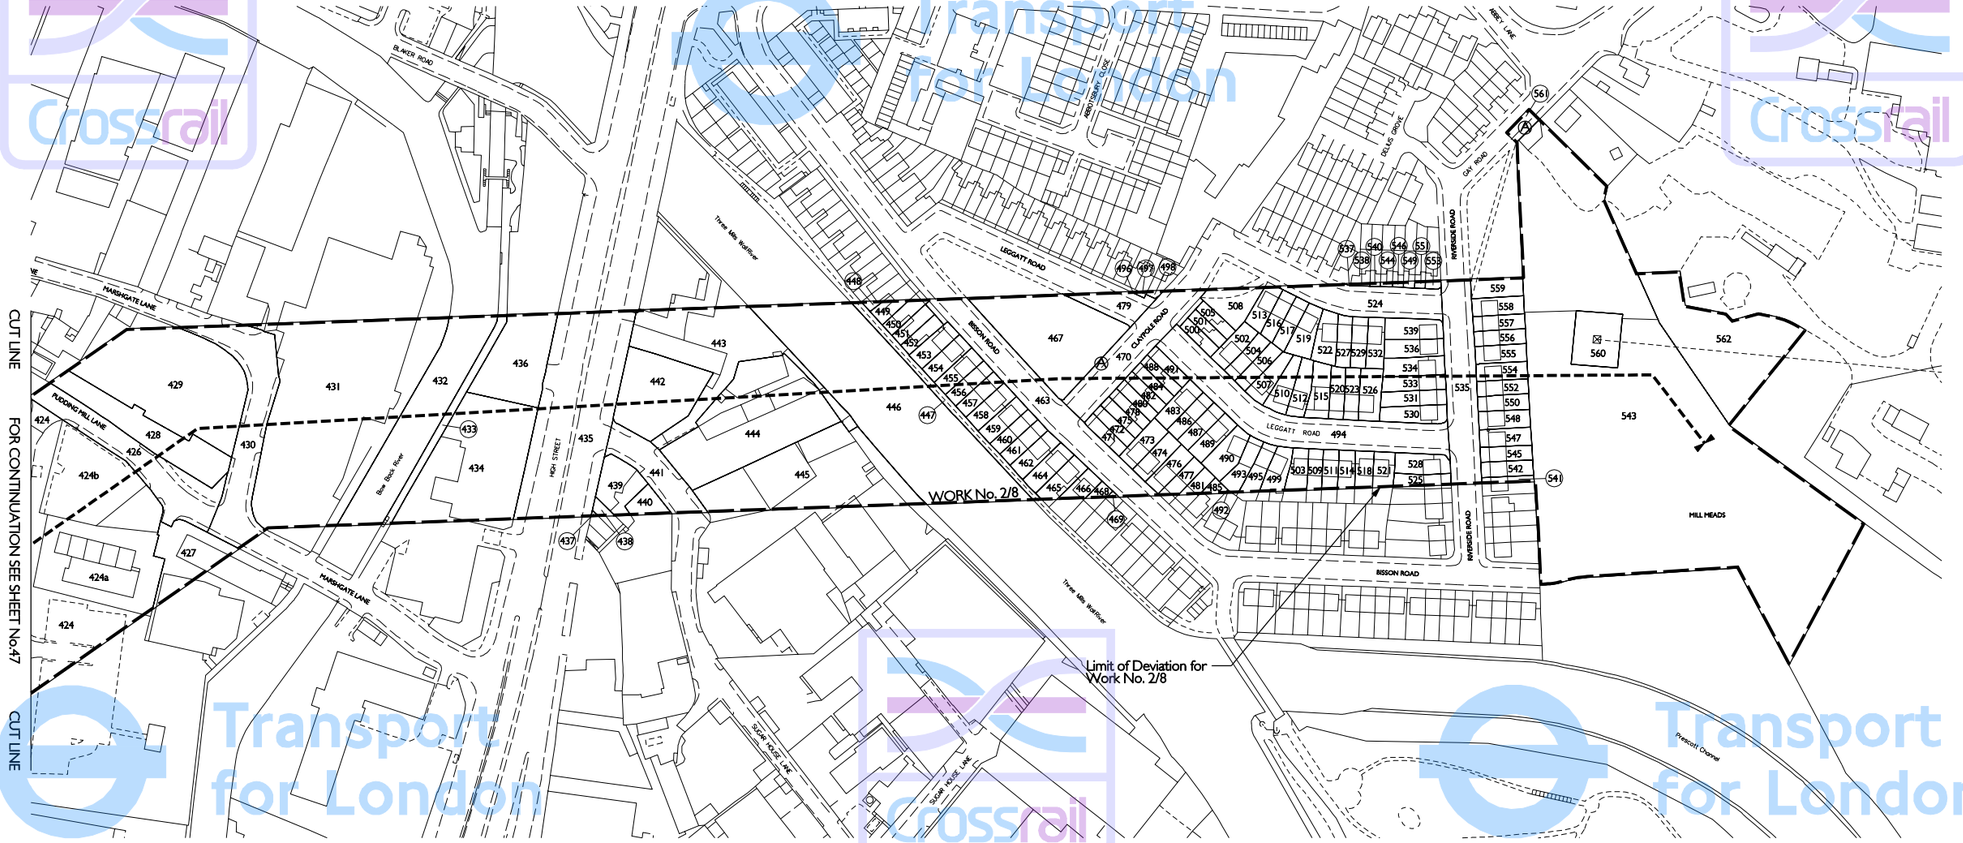

Proposed Sewer Tunnel under Bow Back River, Work No. 2/8,
Depth of Tunnel Below River Bed 14.25m

Proposed Sewer Tunnel under Three Mills Wall River, Work No. 2/8,
Depth of Tunnel Below River Bed 13.15m

THIS MAP IS BASED UPON ORDNANCE SURVEY MATERIAL WITH THE PERMISSION OF ORDNANCE SURVEY ON BEHALF OF THE CONTROLLER OF HER MAJESTY'S STATIONERY OFFICE © CROWN COPYRIGHT. UNAUTHORISED REPRODUCTION INFRINGES CROWN COPYRIGHT AND MAY LEAD TO PROSECUTION OR CIVIL PROCEEDINGS. (GLA - 100032379) (2005).

Scale
metres 50 0 50 100 150

The area enclosed by any limit of deviation or by any limit of land to be acquired or used is the area extending to the outer edge of the line marking those limits.

For key to symbols and line styles see Index Sheet

Scale is 1:1,250 at A1 size

Drawing No. 110401-E1G00-F00-F-50236 Rev J